

# DEVOKE - P



VIA VINCENZO STEFANO BREDÀ, 36  
LIMENA - PD - 35010  
+39 049 945084  
[info@studioennedue.com](mailto:info@studioennedue.com)

# 1 Progetto

PLANIMETRIE - RENDER





VISTA ESTERNA






VISTA ESTERNA




|                |          |
|----------------|----------|
| 1. Soggiorno   | 32,70 mq |
| 2. Cucina      | 6,23 mq  |
| 3. Ripostiglio | 2,00 mq  |
| 4. Bagno       | 3,06 mq  |
| 5. Disimpegno  | 3,45 mq  |
| 6. Lavanderia  | 4,90 mq  |
| 7. Garage      | 16,50 mq |

A horizontal number line representing distance in centimeters. The line starts at 0 and ends at 400. Major tick marks are labeled at 0, 100, 200, 300, and 400. Minor tick marks are placed halfway between the major marks, labeled 50, 150, 250, and 350. The unit 'centimetri' is written at the right end of the line.

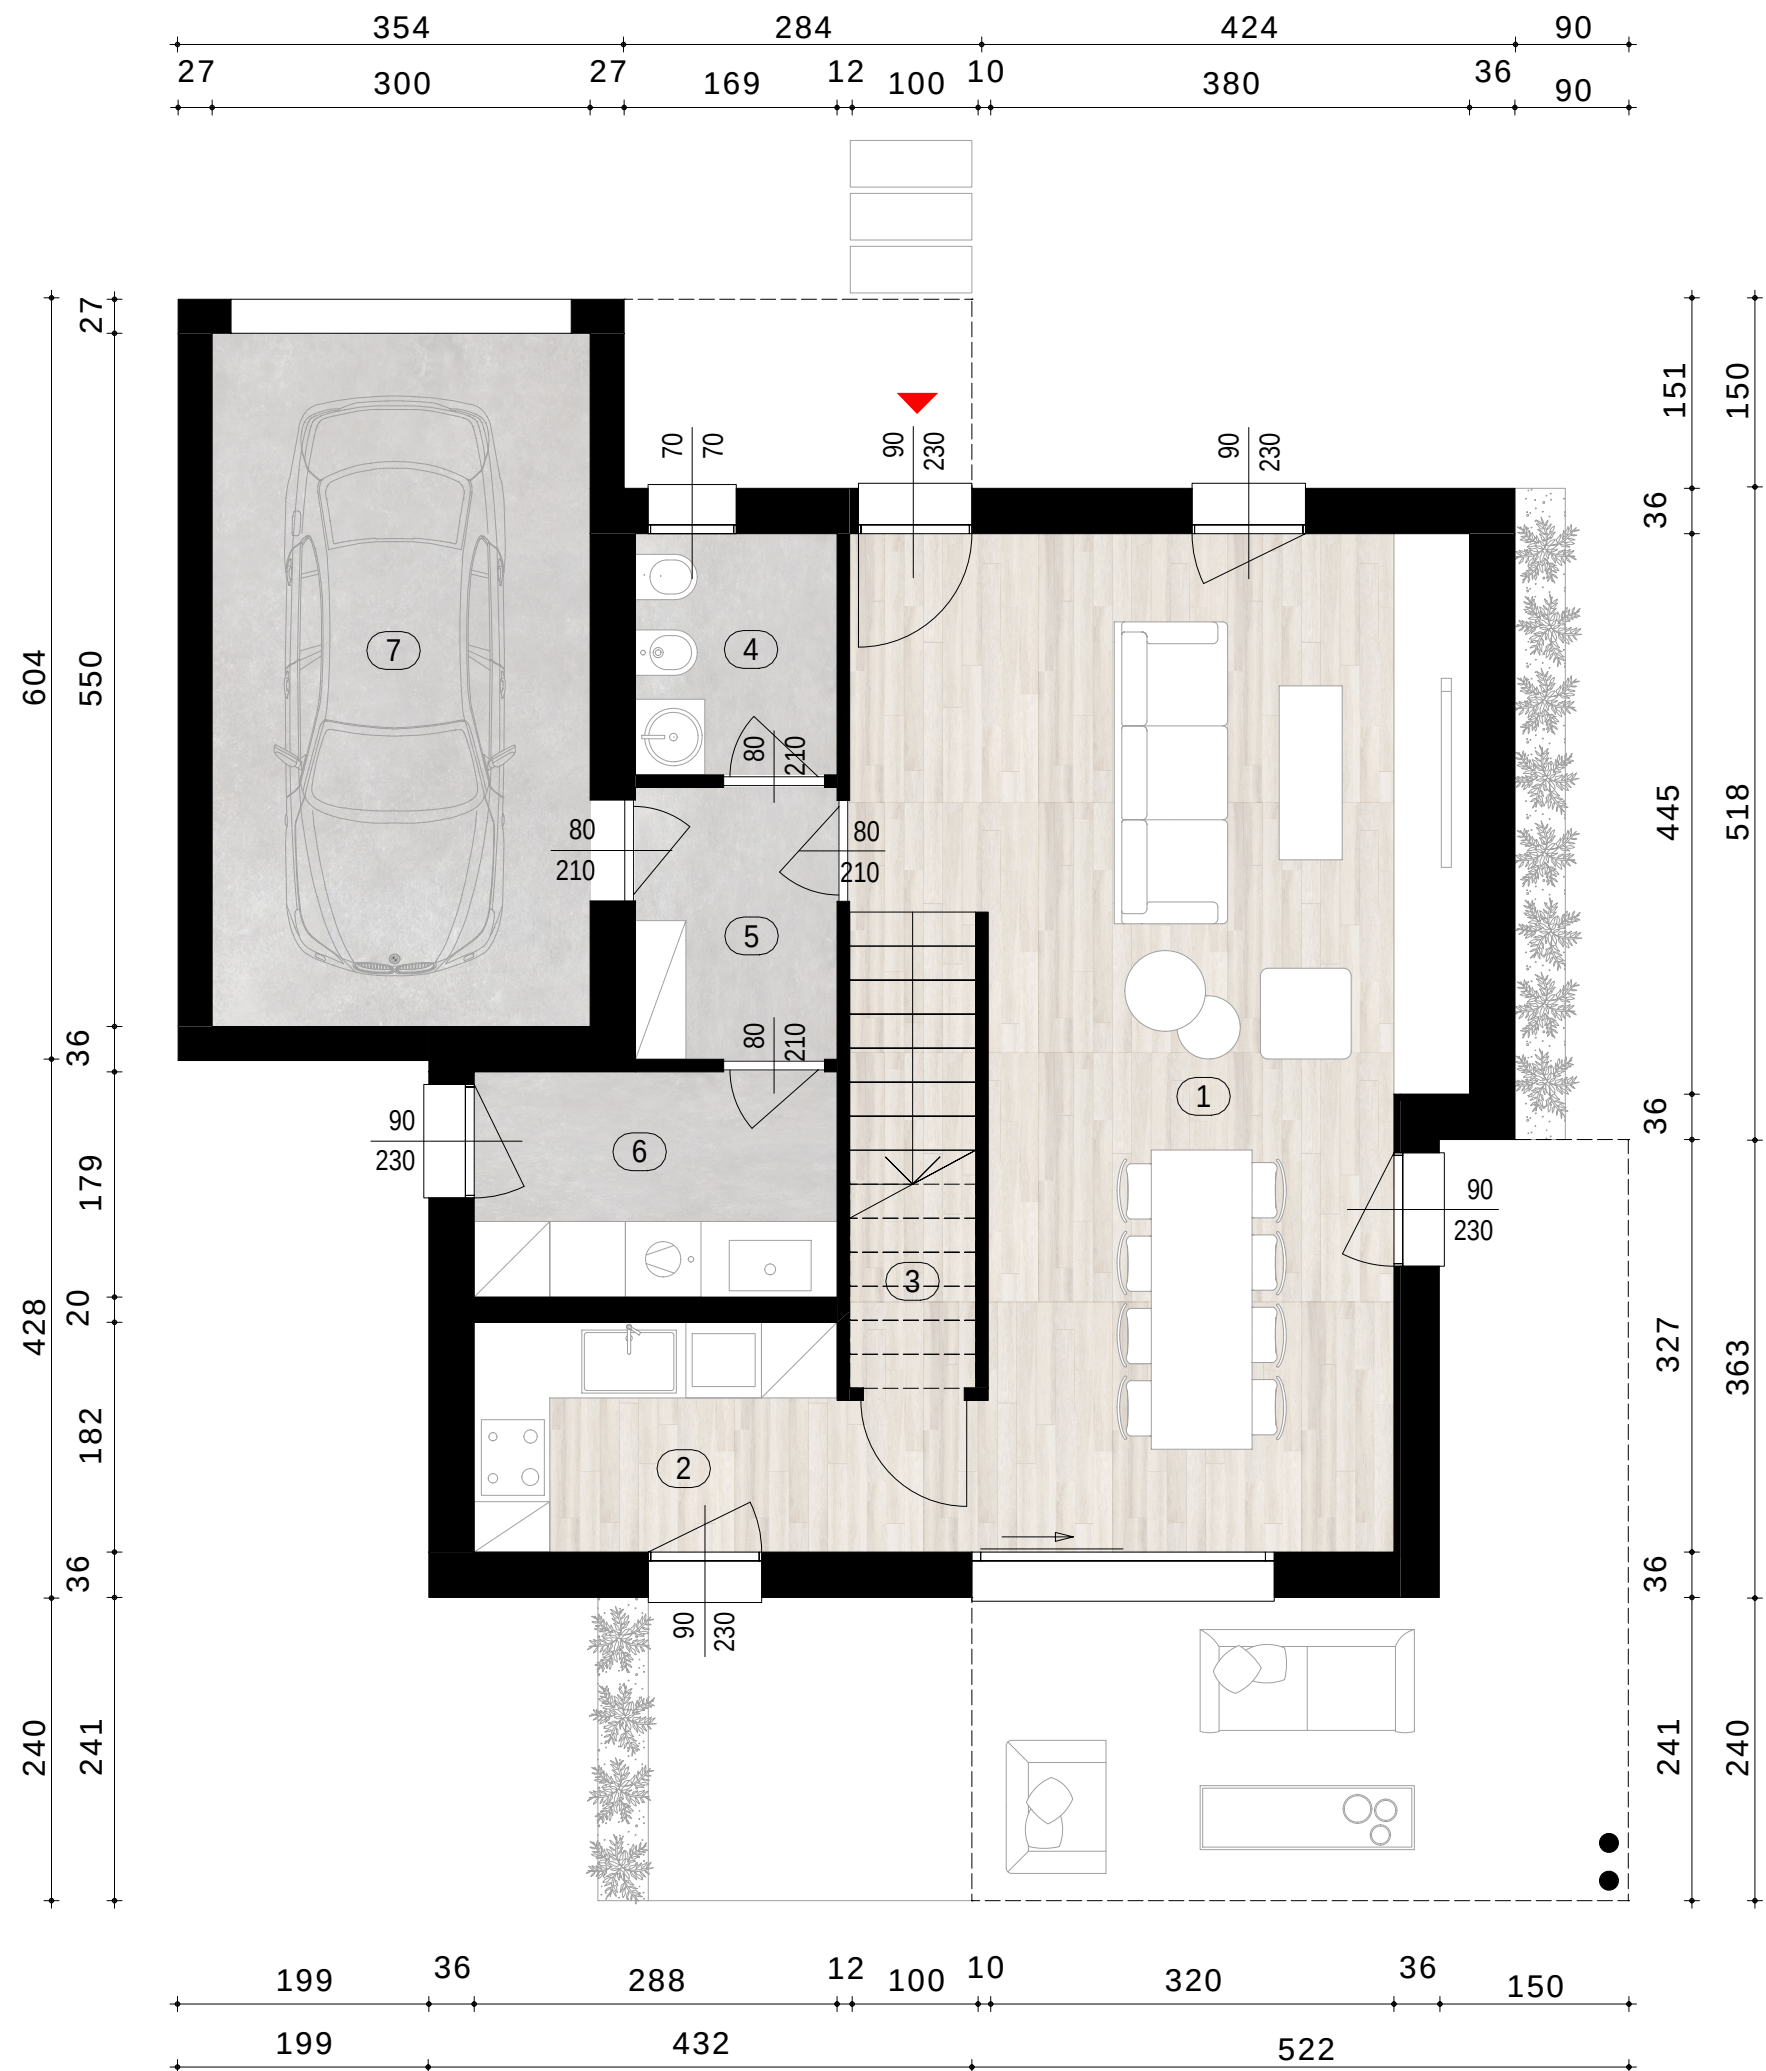




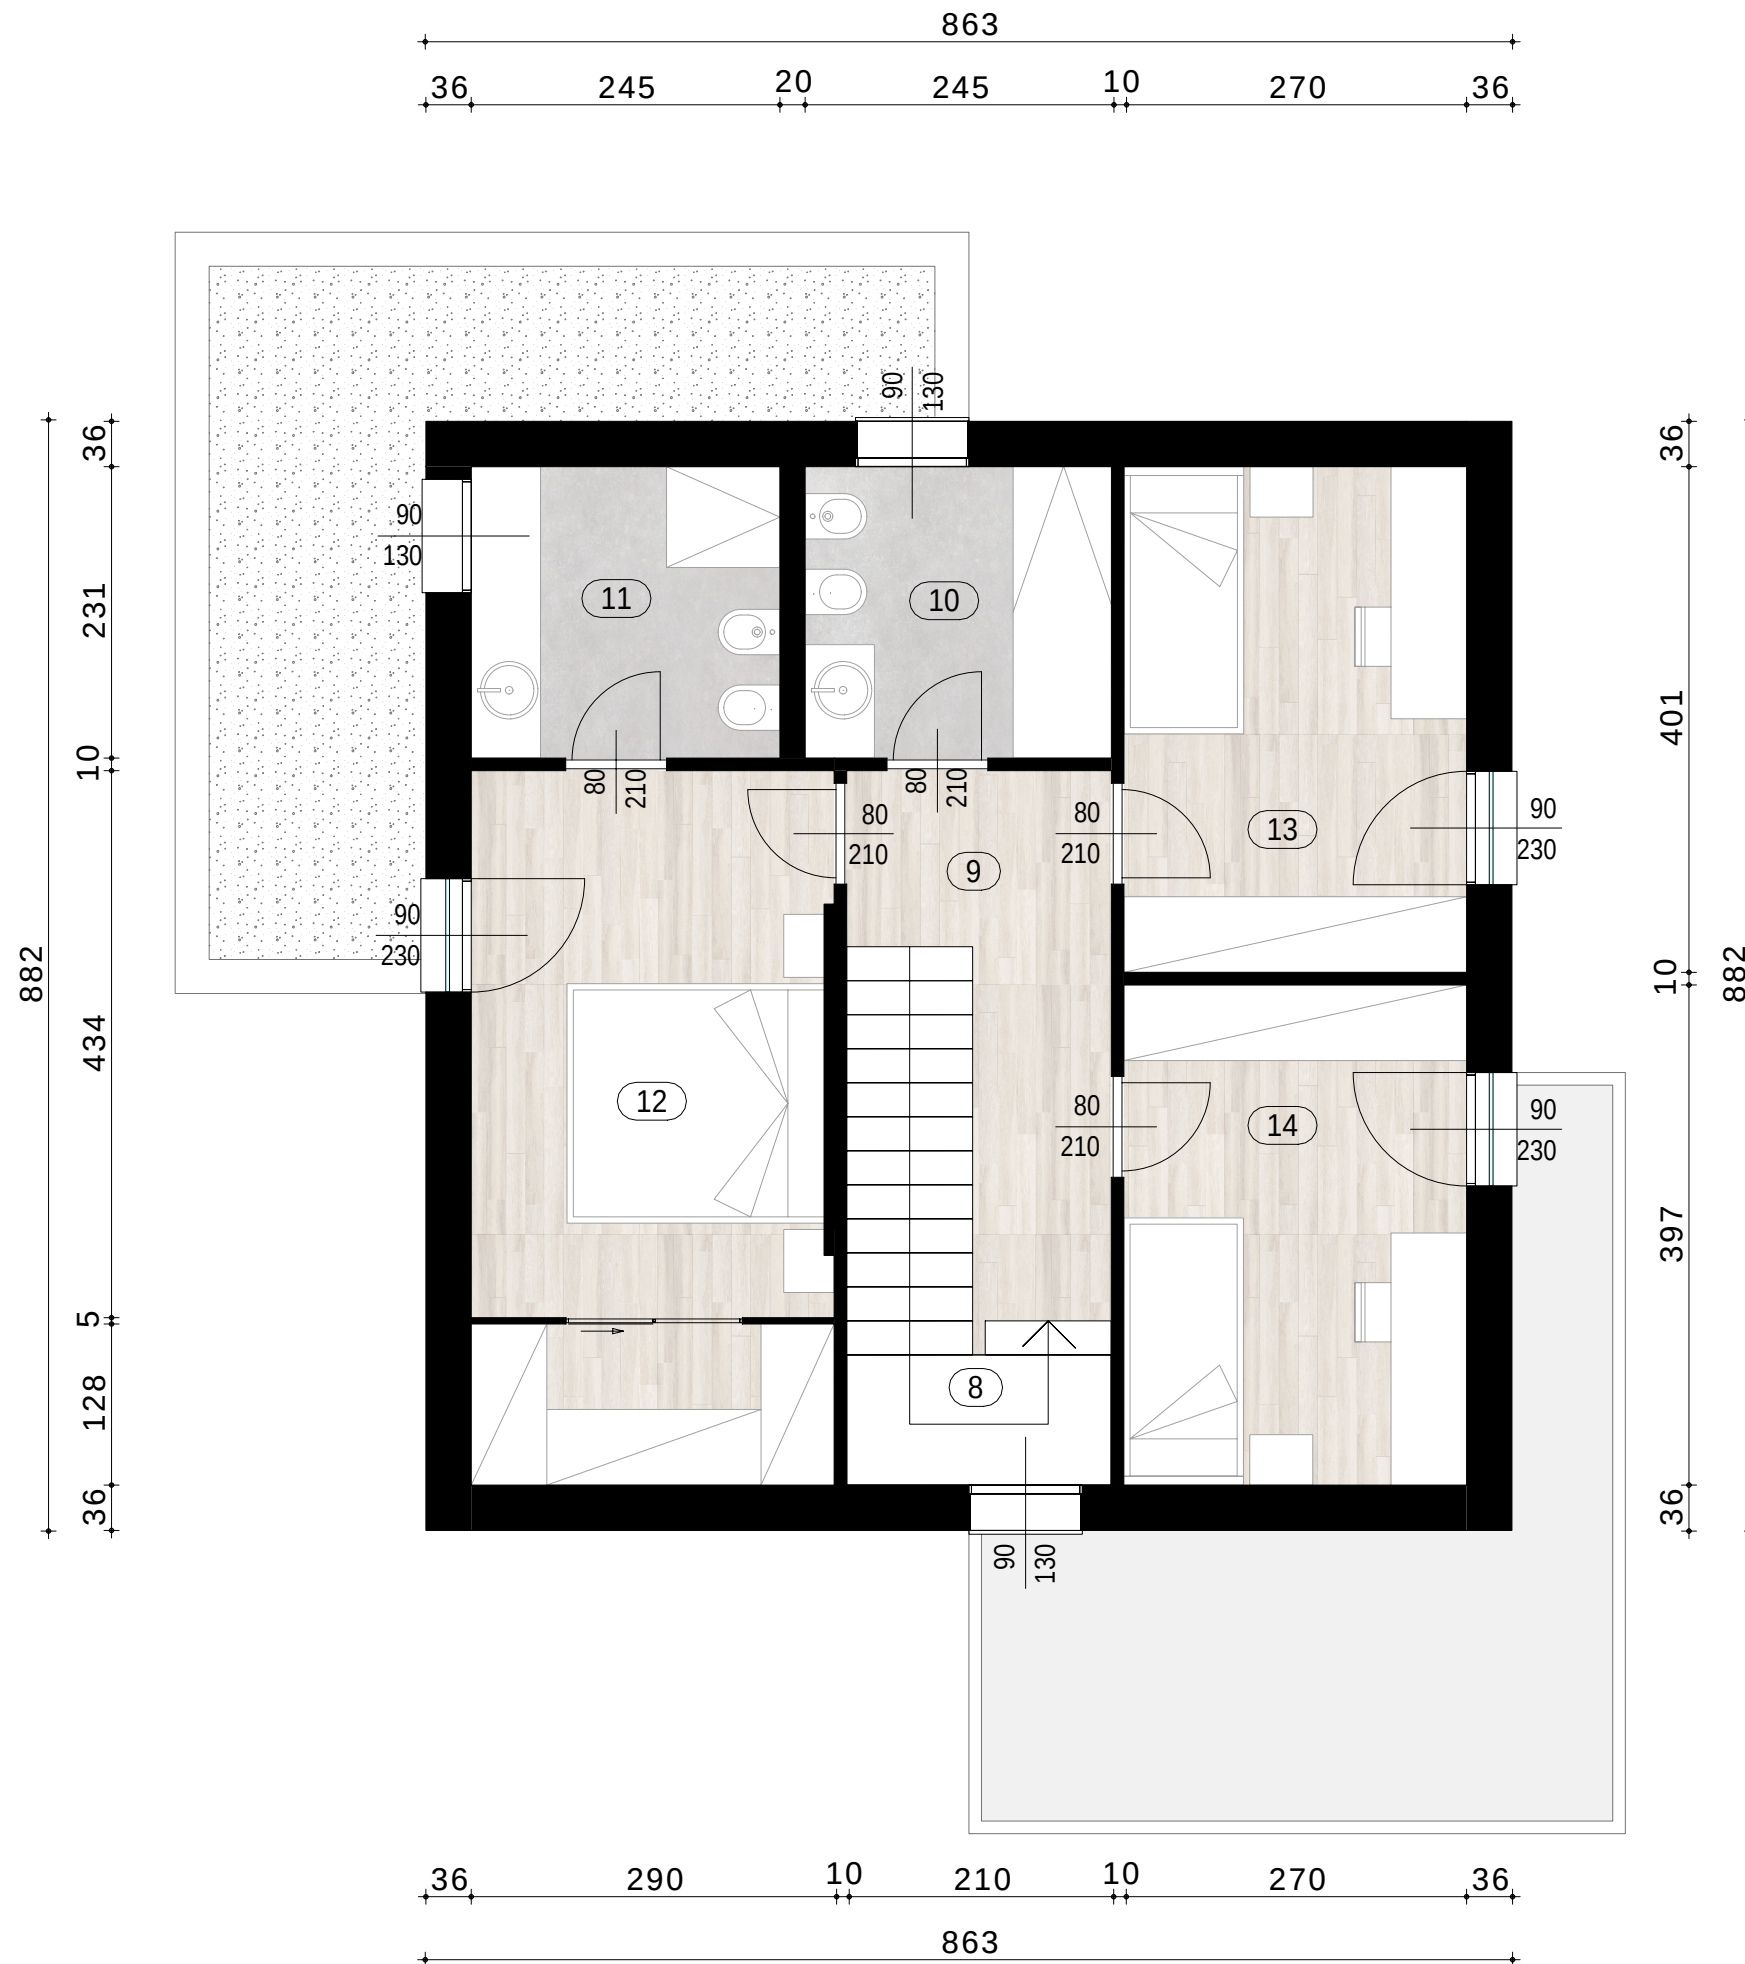


Pianta Piano Primo - scala 1:60

|     |             |          |
|-----|-------------|----------|
| 8.  | Soggiorno   | 6,48 mq  |
| 9.  | Cucina      | 6,20 mq  |
| 10. | Ripostiglio | 5,62 mq  |
| 10. | Bagno       | 5,66 mq  |
| 12. | Disimpegno  | 16,32 mq |
| 13. | Lavanderia  | 10,93 mq |
| 14. | Garage      | 10,80 mq |


|        |          |
|--------|----------|
| Totale | 60,00 mq |
|--------|----------|

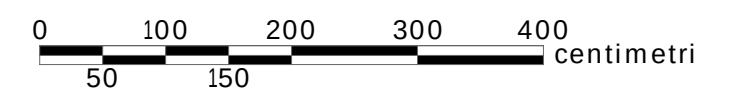




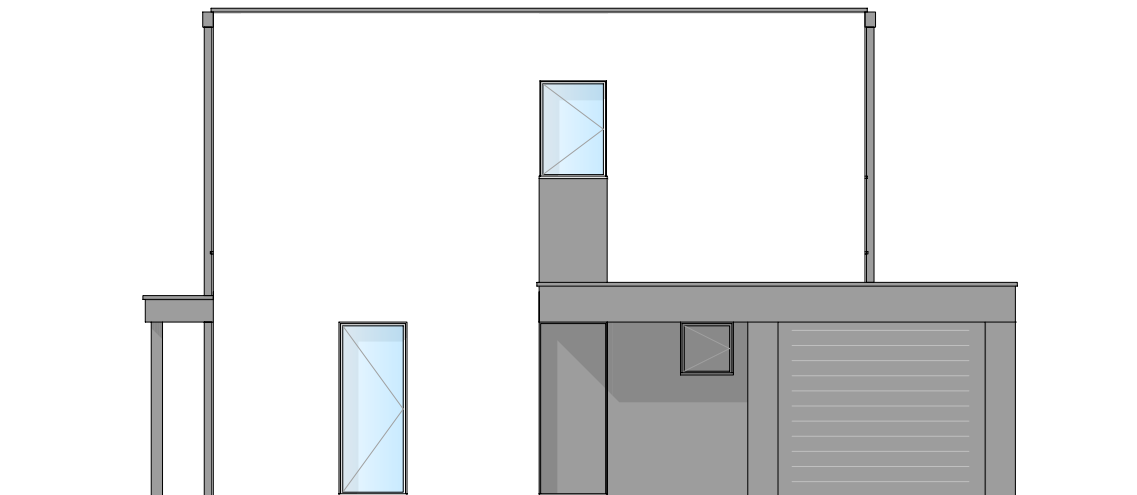


Prospetto NORD

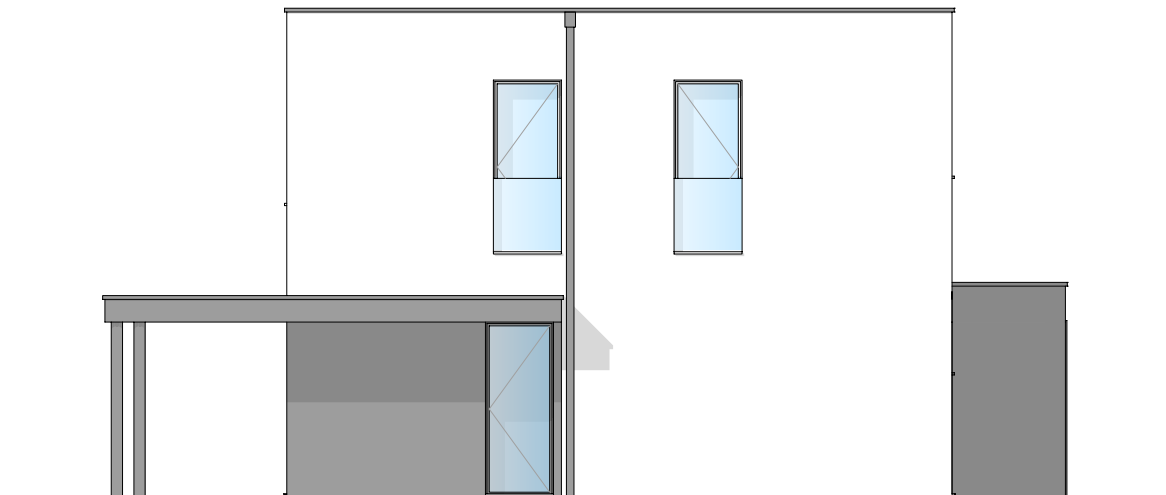

Prospetto EST

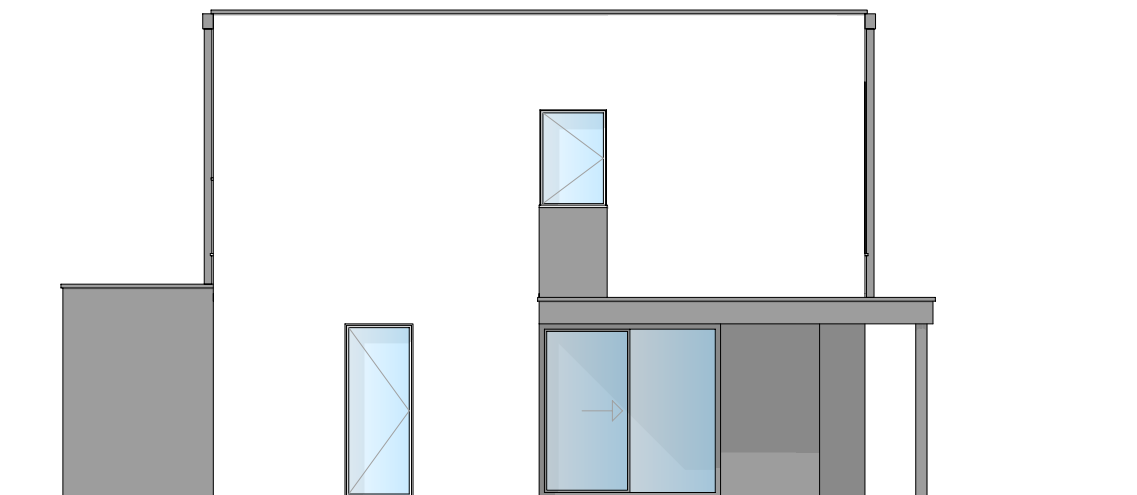


Prospetto SUD

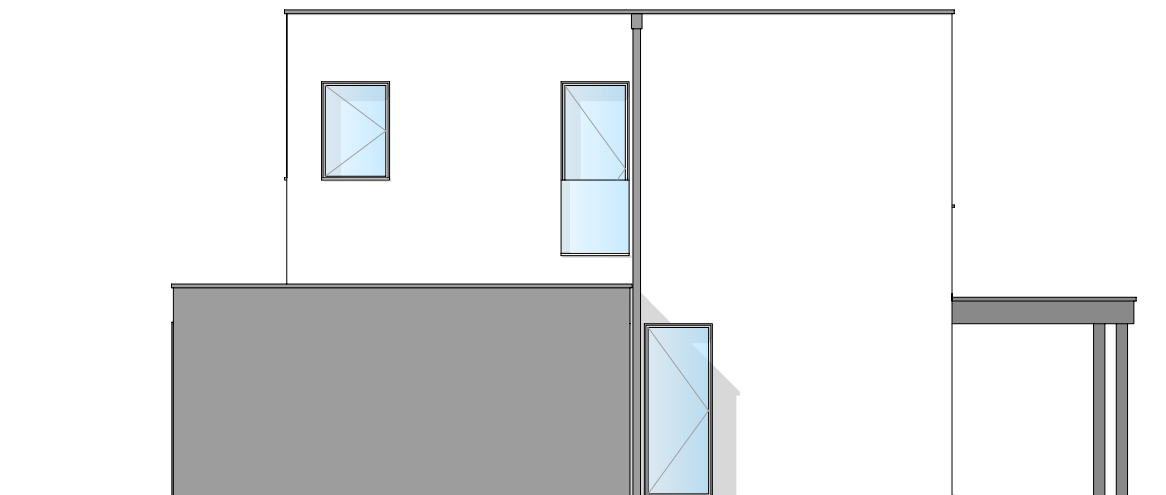


Prospetto OVEST




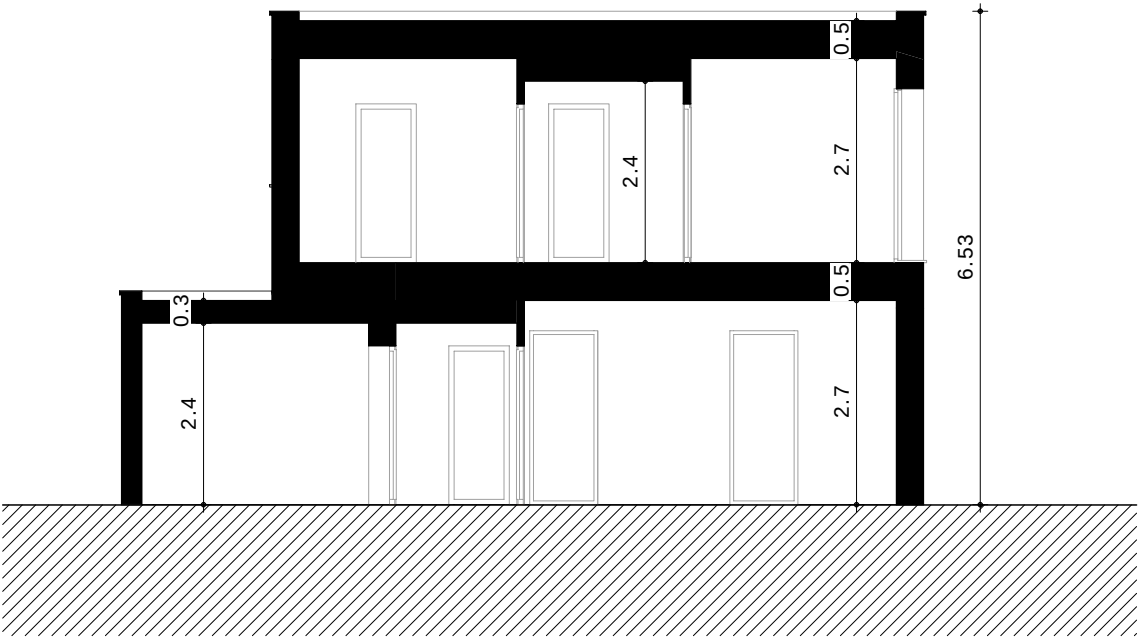

Sezione AA

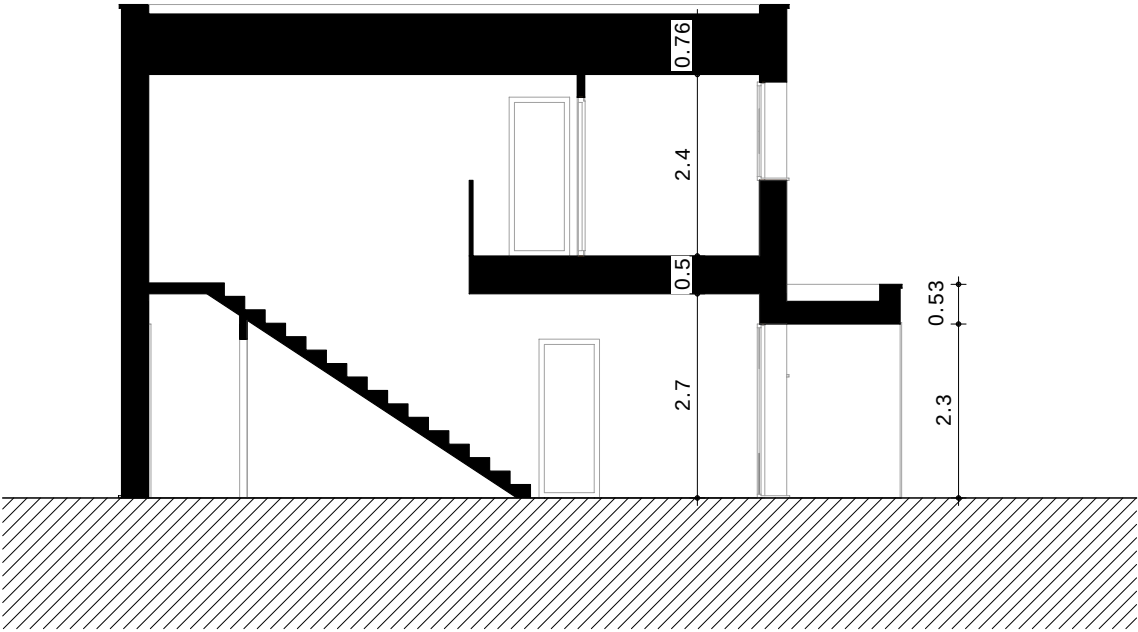

Sezione BB

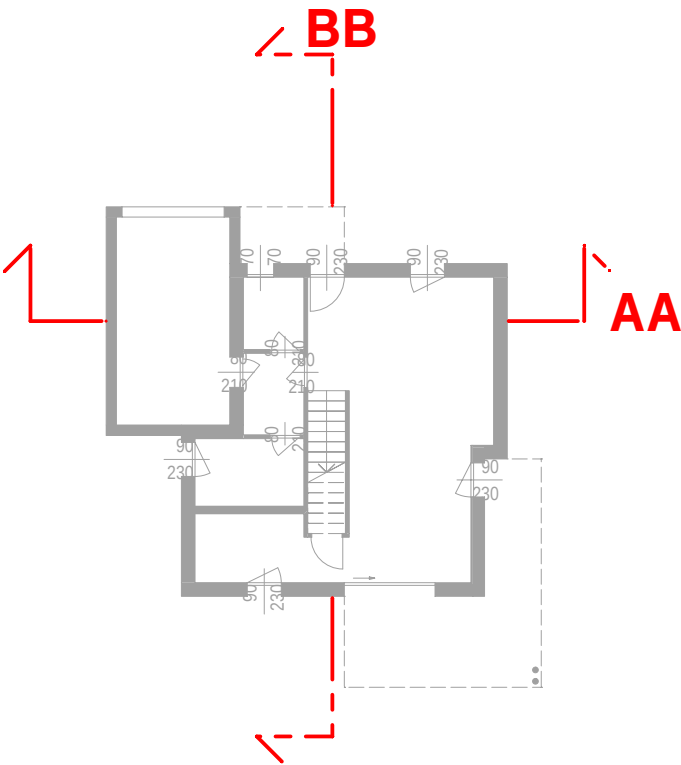

Keymap



VISTA INTERNA SOGGIORNO





VISTA INTERNA CAMERA PADRONALE